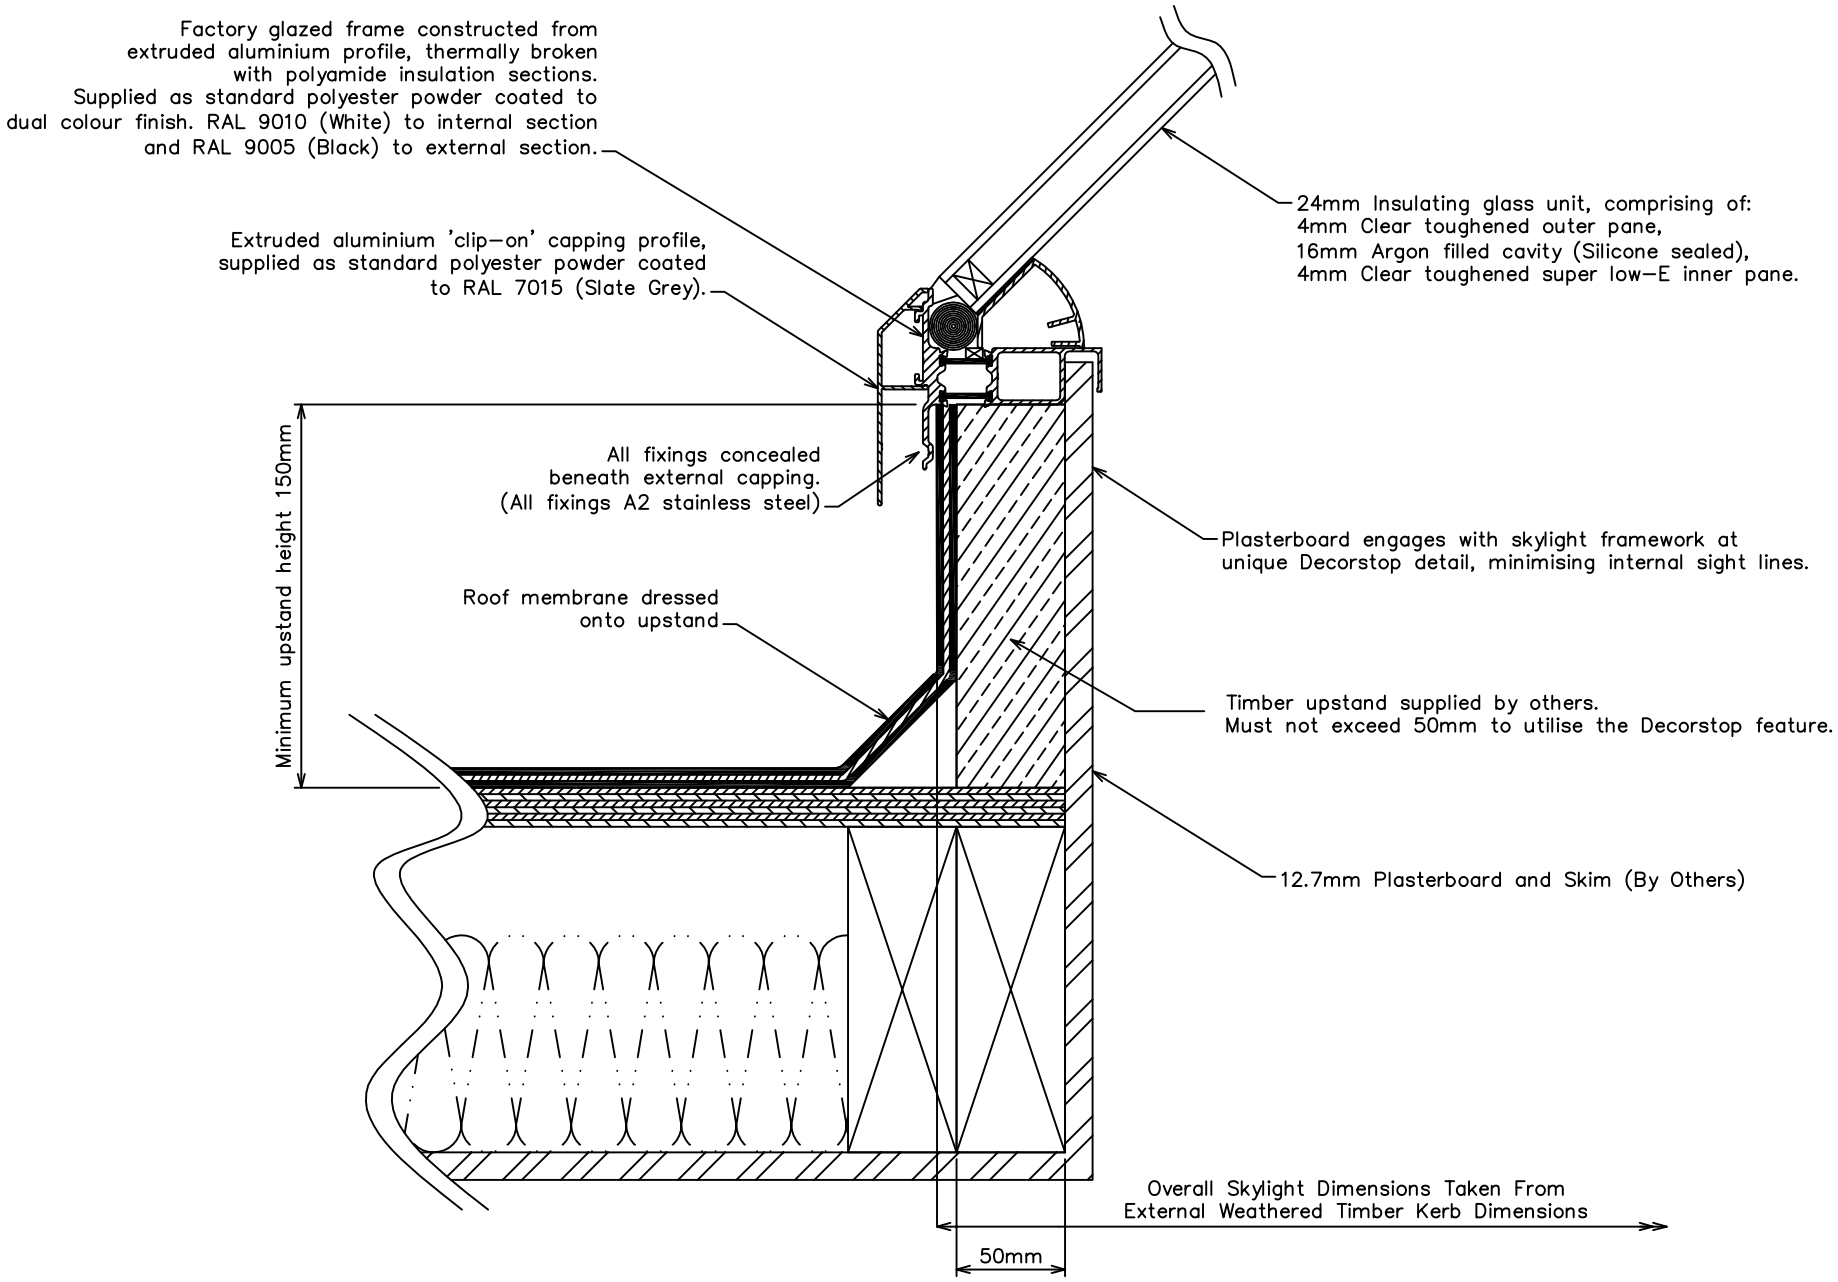

Section Through Upstand/Framework Construction

National Domelight Company
Tel. 01276 451555
Fax. 01276 453666
info@nationaldomes.com
www.nationaldomes.com

Rev:	Description:	By:	Date:

Tolerances:
X ± 0.5mm
X.X ± 0.25mm
X.XX ± 0.10mm
angles ± 0.5°
DO NOT SCALE

Drawn: JB
Date: Jan 2007
Third angle projection

Finish: Not Applicable
Materials: Not Applicable
Quantity: Not Applicable

Project Ref: Skyglaze Pyramid
Description/Location:
Dwg No: SP–NONSTD–003